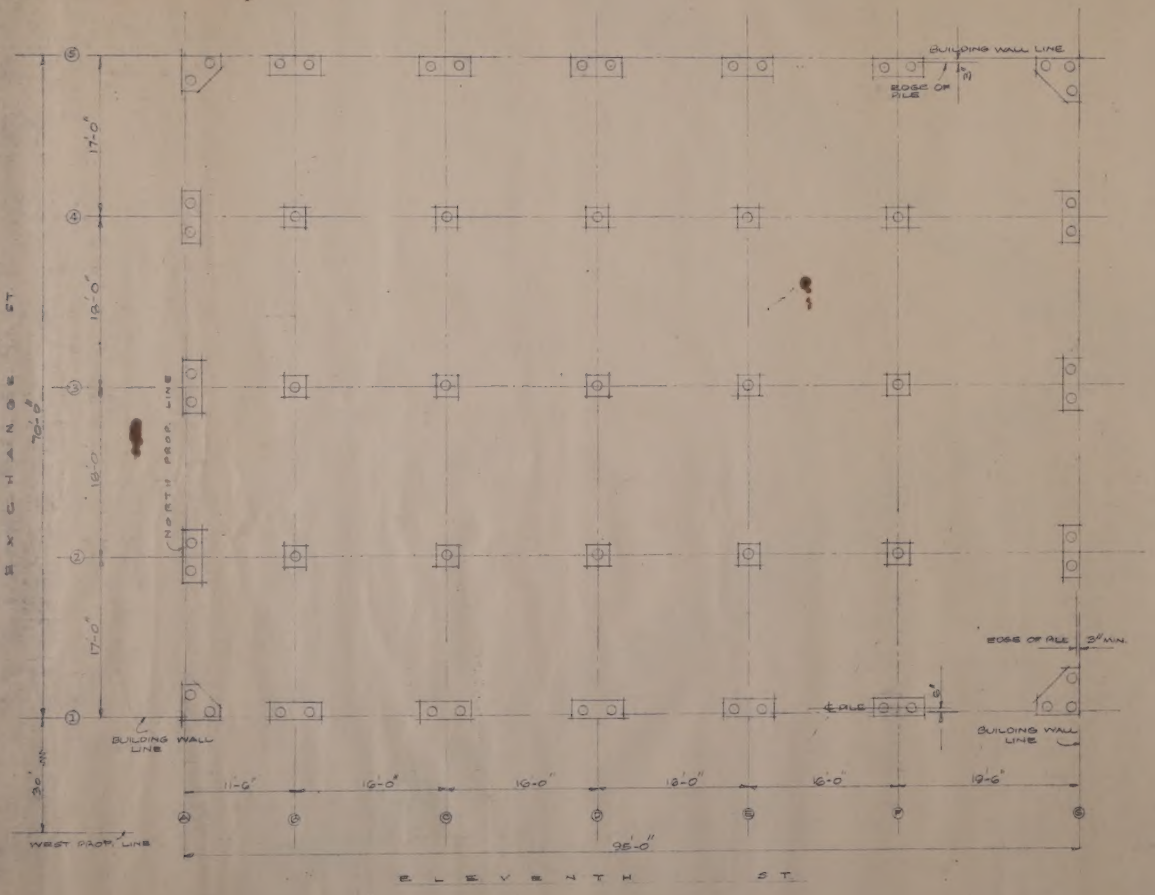

PILING & FOUNDATION PLAN
SCALE - 1/8" = 1'0"

NOTE: PILING TO BE DO FIR, PEELED 7" MIN. TIP, 12" MIN. BUTT

CONCRETE FOOTING DETAILS
SCALE - 3/4" = 1'0"

DRN	EEI
TR.	"
CHKD	"
SHEET	1
DRAWING NO	

NEW
AUTOMOBILE SALES & SERVICE BLDG.
FOR
NORTHWEST NASH INC.
LOTS 1 & 2, BLK. 65, MCCLURES ASTORIA, ORE.
NOV 1945 FOUNDATION PLAN EE: SAACSON

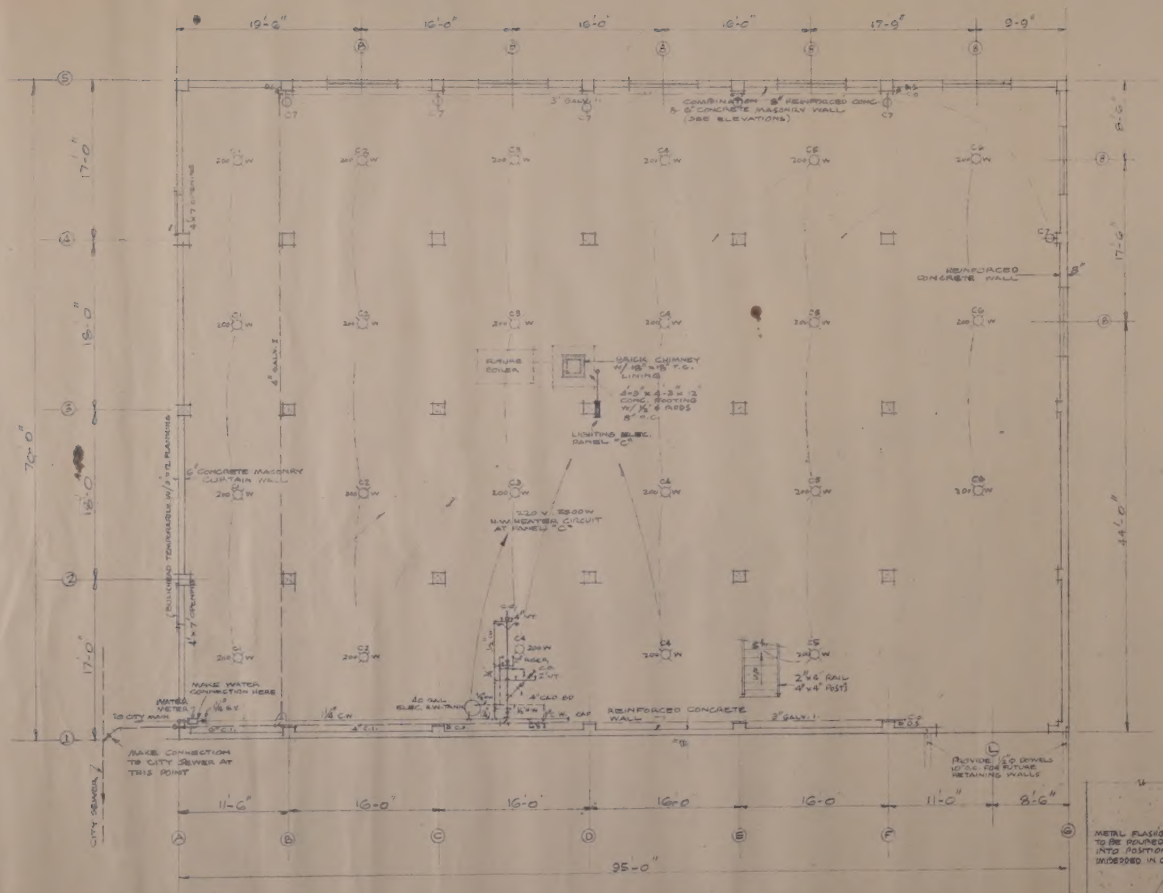
95'-0"
72'-0"
44'-0"
REINFORCED CONCRETE WALL
6" CONCRETE MASONRY CURTAIN WALL
BRICK CHIMNEY W/ 16" x 16" F.C. LINING
LIGHTING ELEC. PANEL "C"
MAKE WATER CONNECTION HERE
MAKE CONNECTION TO CITY SEWER AT THIS POINT
CITY SEWER
REINFORCED CONCRETE WALL
PROVIDE 1" D. DOWELS 10" O.C. FOR FUTURE RETAINING WALLS

BASEMENT FLOOR PLAN

SCALE - 1/8" = 1'-0"

NOTE: TO REMAIN COMPLETELY UNFINISHED, & NO FLOOR IN THIS CONTRACT.

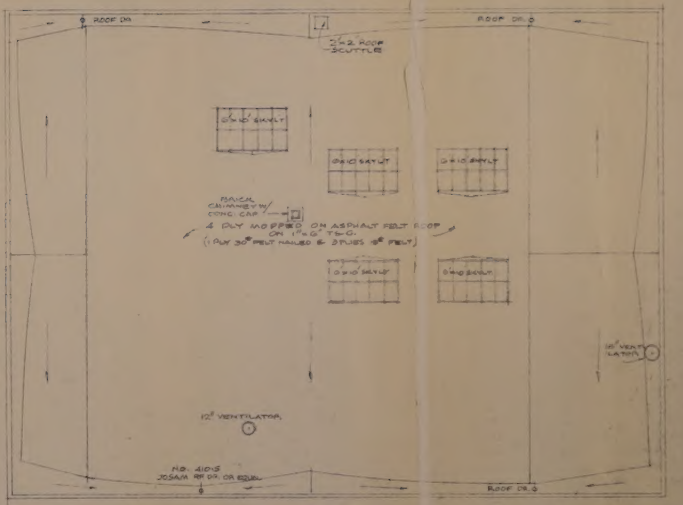
ROOF DR.
2'-2 ROOF SCUTTLE
BRICK CHIMNEY W/ CONC. CAP
4 PLY MOPPED ON ASPHALT FELT ROOF ON 1" x 6" T&G.
(1 PLY 30# FELT NAILED & STUCK 15# FELT)
12" VENTILATOR
NO. 410-S JOSAM RF DR. OR EQUL.

ROOF PLAN

SCALE - 3/32" = 1'-0"

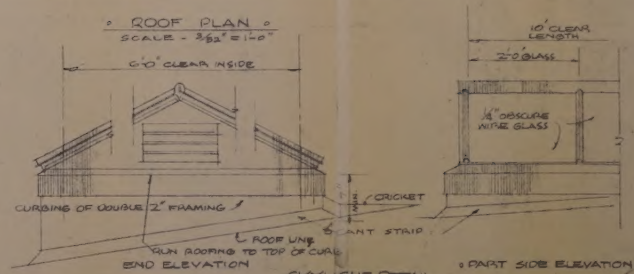

SKYLIGHT DETAIL

NO SCALE

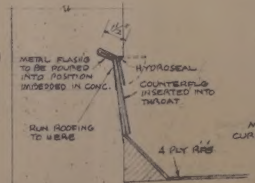
METAL FLASHG TO BE ROUTED INTO POSITION UNEMBEDDED IN CONC.
HYDROSEAL
COUNTERFLG INSERTED INTO THROAT
RUN ROOFING TO HERE
4 PLY RFG

DETAIL - ROOF FLASHING AT WALL LINE

SCALE - 3" = 1'-0"

- ALL METAL TO BE 16 GA. GALV. PAINTED BOTH SIDES

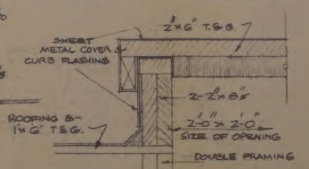

DETAIL - SCUTTLE & CURB

SCALE - 1 1/2" = 1'-0"

DRN	EEI
TR.	8
CHKD.	11
SHEET	2
DRAWING NO.	

NEW
AUTOMOBILE SALES & SERVICE BLDG.
FOR
NORTHWEST NASH INC.
LOTS 1 & 2, BLK. 95, McCLURES ASTORIA
NOV. 1945 BASEMENT FLOOR PLAN & DETAILS

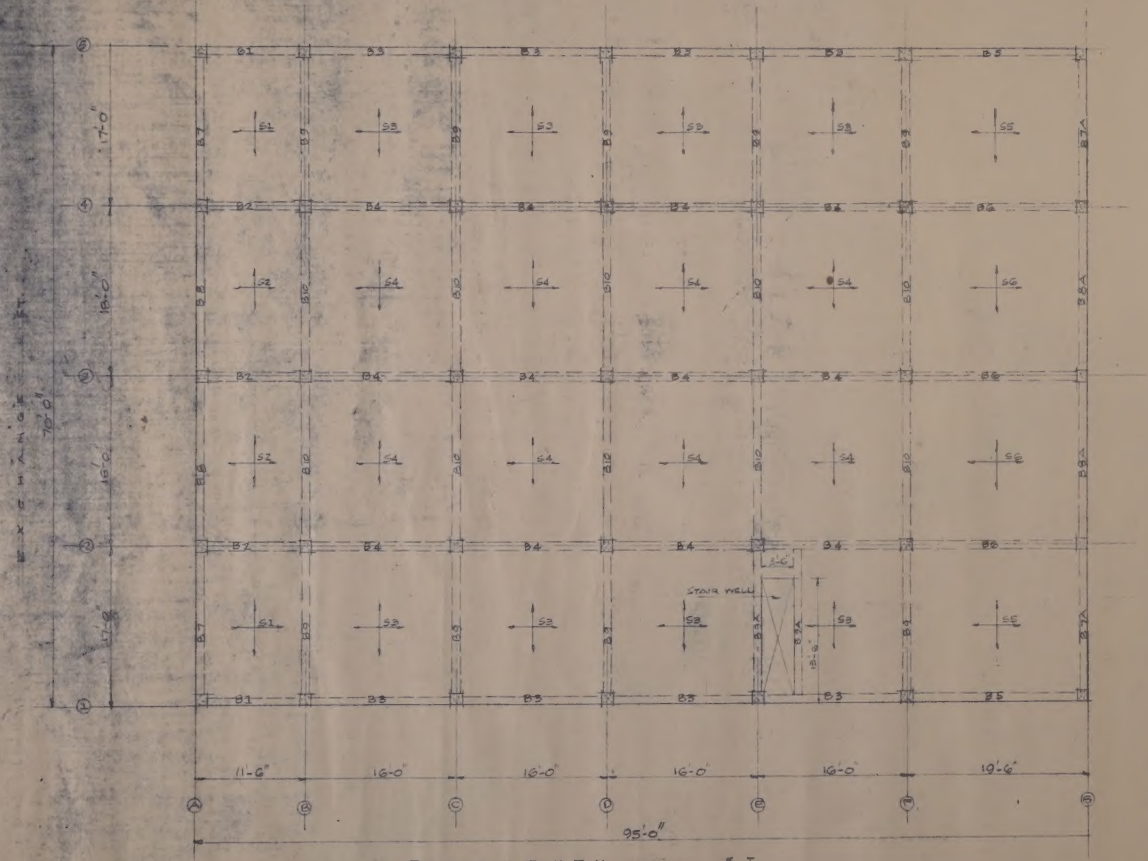

MAIN FLOOR FRAMING PLAN
SCALE- 1/8" = 1'-0"

BASEMENT COLUMN SCHEDULE

COLUMN	SIZE	CORE	VERT STEEL	HOOPS
A1 TO A5, B2 TO B4, C2 TO C4, D2 TO D4, E2 TO E4, F2 TO F4, G1 TO G5	14" x 14"	11" x 11"	4-3/4" ϕ	1/4" ϕ @ 12"
B1, C1, D1, E1, F1, B5, G5, D5, E5, F5	16" x 16"	13" x 13"	6-3/4" ϕ	1/4 ϕ @ 12

(SEE SHEET 4 FOR MAIN FLOOR COLS)

SLAB SCHEDULE

SLAB NO.	THICKNESS	BOTTOM OR SHORT SPAN SIZE	BOTTOM OR SHORT SPAN SPACING	TOP OR LONG SPAN SIZE	TOP OR LONG SPAN SPACING
1	5"	3/8" ϕ	4" O.C.	3/8 ϕ	2½" O.C.
2	5"	3/8 ϕ	4" O.C.	3/8 ϕ	2½" O.C.
3	5"	½" ϕ	8" O.C.	½ ϕ	8" O.C.
4	5"	½ ϕ	7½" O.C.	½ ϕ	6½ O.C.
5	5"	½" ϕ	5½" O.C.	½ ϕ	7"
6	5"	½ ϕ	7" O.C.	½ ϕ	6" O.C.

BEAM SCHEDULE

BEAM	WIDTH	DEPTH	STRAIGHT BARS NO.	STRAIGHT BARS SIZE	BENT BARS NO.	BENT BARS SIZE	STIRRUPS (U TYPE) NO	STIRRUPS (U TYPE) SIZE	STIRRUPS (U TYPE) SPACING (EACH END)
B1	10"	16"	1	1" ϕ	1	1" ϕ	NONE		
B2	10"	12"	1	3/4" ϕ	1	3/4" ϕ	NONE		
B3	12"	16"	1	1" ϕ	1	1" ϕ	8	½" ϕ	4 @ 8"
B4	12	16"	1	1" ϕ	1	1" ϕ	8	½" ϕ	4 @ 8"
B5	12	18	2	7/8" ϕ	2	7/8 ϕ	8	½ ϕ	4 @ 9"
B6	12	22	2	7/8" ϕ	2	7/8 ϕ	8	½" ϕ	4 @ 9"
B7	12	22	2	7/8" ϕ	2	7/8 ϕ	10	½ ϕ	5 @ 9"
B8	12	22	2	7/8" ϕ	2	7/8 ϕ	10	½ ϕ	5 @ 9"
B9	12	18	2	3/4" ϕ	2	3/4" ϕ	10	½ ϕ	5 @ 9"
B10	12	18	2	3/4" ϕ	2	3/4" ϕ	10	½ ϕ	5 @ 9"
B7A	12	18	2	3/4" ϕ	2	3/4 ϕ	10	½ ϕ	5 @ 9
B8A	12	18	2	3/4" ϕ	2	3/4 ϕ	10	½ ϕ	5 @ 9
B9A	10	16	1	1" ϕ	1	1" ϕ	8	½ ϕ	4 @ 8"

• STRUCTURAL NOTES •

BEAMS - BEND BENT BARS AT 1/6 TH PT OF SPAN & CARRY TO ¼ PT OF ADJACENT SPAN. HOOK BARS AT END SPANS EXTEND BOTTOM BARS 1'-0" BEYOND ℄ OF SUPPORT

COLUMN & WALL PIERS - ALL TO HAVE 4 OR 6 - ¾ ϕ VERT. BARS & ¼" HOOPS 12" O.C (SEE SCHEDULE)

WALL STEEL - ALL CONCRETE WALL CORNERS TO HAVE HORIZ. BARS, ½ ϕ 3'-0 LONG, 12" OC - EXCHANGE ST MAIN FLR WALL TO HAVE ½ ϕ 12 OC HOR, ⅝ 2'-0 OC VERT - WEST BASEMENT WALL, ½ ϕ - 1 SC HOR. & ½ ϕ - 6'-0" O.C VERTICAL

OPENINGS - 2-⅝ ϕ 4'-0 LONG DIAGONALLY AT ALL CORNERS, 2-½ ϕ AT SIDES BOTTOM & TOP EXCEPT TOP OF LARGE OPENINGS (B) & (E) & SHOW WINDOWS (SEE ELEV)

COVER (CLEAR DIMENSIONS), BEAMS 1½", COLS. 1½" SLABS ¾"

SLABS SLAB STEEL CONSISTS OF ALTERNATE BENT UP (TYPE A & B) & STRAIGHT BARS (TYPE C) AS SCHEDULED

- TYPE A BENT UP BARS TO BE USED IN END PANELS BEND AT ⅛ POINT OF CLEAR SPAN.
- TYPE B BENT UPS TO BE USED IN CONTINUOUS PANELS, WITH ENDS PROJECTING INTO NEXT PANEL TO ¼ PT. CENTER. BENDS TO BE MADE AT ¼ PT OF CLEAR SPAN.
- TYPE C TO BE USED IN END PANELS AT THE WALL LINE, PLACE DIRECTLY OVER & SPACED THE SAME AS STRAIGHT BARS (TYPE C)
- TYPE C BARS ARE TO LAP THOSE IN ADJACENT PANEL BY 40 DIA.

SLAB BAR TYPES

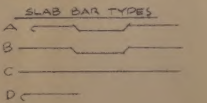

E. E. Isaacson

DSN EEI	NEW
TR. "	AUTOMOBILE SALES & SERVICE BLDG.
CHKD "	FOR
SHEET 3	NORTHWEST NASH INC.
DRAWING NO.	LOTS 1 & 2, BLK 68, McCLURES, ASTORIA OR
	NOV 1946 MAIN FLR. FRAMING PLAN EE ISAACSON

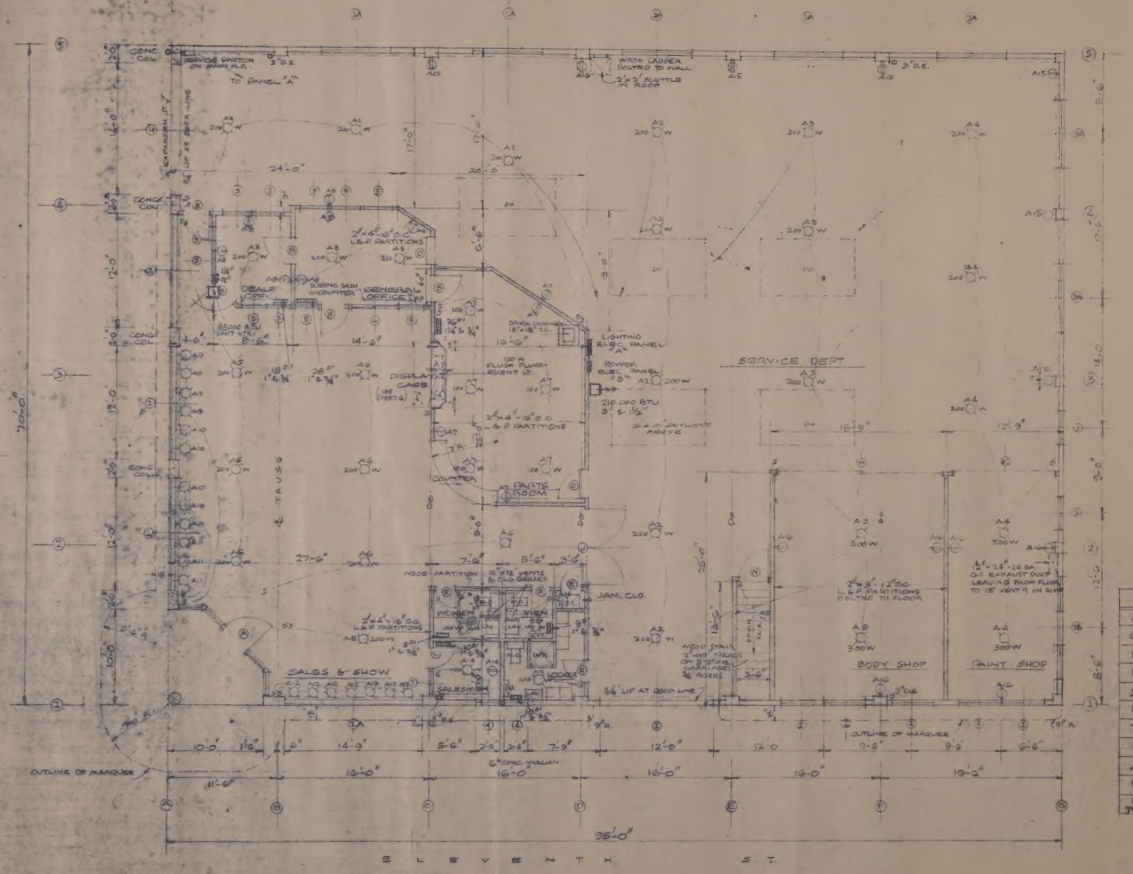

MAIN FLOOR PLAN

SCALE - 1/8" = 1'-0"

NOTE:
CONCRETE BEAMS ABOVE MAIN FLOOR LINE ARE INDICATED FOR SIZE & STEEL, IN ELEVATIONS ON SHEET 5.

DOOR SCHEDULE

MARK	QTY	SIZE			DESCRIPTION
A	1	5'-6"	7'-0"	1 3/4"	FIR, GLAZED, "LOUVREX" GLASS, ONE PANE
B	5	2'-10"	6'-8"	1 3/8"	FIR, GLAZED, 3 HOR. LTS VENEER, LOWER PNL
C	1	2'-6"	"	"	"
D	2	3'-0"	"	"	FIR 2 SECTIONAL "DUTCH", 2 HOR. LTS UPPER, 2 PANEL
E	2	2'-6"	"	"	", 3 PANEL
F	2	2'-0"	"	"	" "
G	1	2'-0"	5'-6"	1 3/8	", 1 PANEL TOILET
H	1	14'-0"	11'-0"	2"	", OVERHEAD SECTIONAL, 2 GLAZED SECS.
I	1	12'-0"	"	"	"
J	1 PR.	8'-0"	7'-0"	1 3/8"	FIR, GLAZED 5 HORIZONTAL LTS
K	1	11'-0"	10'-0"	2"	", BUILT ON JOB, 2-1" PLYS NAILED
L (RECESSED DOOR)	1	12'-0"	8'-0"	1 3/8"	", OVERHEAD SECTIONAL, NO GLAZED SECS.
M	1 PR.	8'-0"	10'-0	2"	" BUILT ON JOB 2-1" PLYS NAILED
N	1	3'-0"	7'-0	1 3/4"	" EX PANEL

WINDOW SCHEDULE

MARK	QTY	SIZE			DESCRIPTION
1	2	12'-0"	9'-0"	1/4"	POLISHED PL. GLASS W/ IGAWINDER NO. 88 SASH TRIM COMPLETE AT SIDES, TOP, & BOTTOM,
1A	1	14'-9"	"	"	DITTO, EXCEPT USE 2 PCS W/HENRY ON BAR.
2	5	4'-6"	6'-6"		"CECO" STEEL, ARCHITECTURAL PROJECTED, TYPE B" CLEAR GLASS, USE 2" STEEL MULLION ON TRIPLE
3	2	3'-8"	6'-10 3/8"		"CECO" STEEL, STANDARD PIVOTED WINDOW #3616 USE 2 W/ 2" MULLION, 1/4" CLR. WIRE GLASS
3A	7 PAIR	2'- "	6'- "		
3B	3 TRIPLE	5'- "	"		
4	2	2'-6"	5'-8"		"CECO" STEEL, ARCHITECTL TYPE "B", OBSCURE GLASS
5	11	2'-6"	3'-6"		P.S. CLR. LEUTES, SET W. STOPS, 2"x4" FRAME PARTITION
6	1 PAIR	2'-6"	3'-8"	1 3/8"	" " " SLIDING SASH.
7	1	2'-4"	3'-6"		" " " SET W/ STOPS; 2"x4" FRAME PARTITION
8	7	2'-3 8"	5'-2"		"CECO" STEEL, STANDARD PIVOTED WINDOW #3316 USE 2 WIDE MULLION 1/4" CLEAR WIRE GLASS

NOTE - STEEL SASH IS TO BE INSTALLED ACCORDING TO MANUFACTRS' SPECS. & DETAILS FOR RESPECTIVE WALL MATERIALS.

FINISH SCHEDULE

ROOM	FLOOR	WALL	CEILING	BASEBOARD	SHOE MLDG.	WAINSCOT	DOOR CASING	WINDOW CSG.	TRIM
SALES	CONC. ST'EEL TROWEL FIN.	PLASTER & PLASTER PNL ON EXTERIOR	10'6" COLORTEX TILE ON EXT. WALLS	1"x 8" MLDG. FIR.	5/8" x 2" FIR	24" HARDWOOD PLY W/ 1 1/2" CAP & BASE	1"x 3" MLDG. FIR.	1"x 2" MLDG. FIR.	AT CEILING LINE SEE SEC. DETAIL
GEN. OFFICE	LNOL. ON CONC	ROCKLATH & PL. ON WD. FRAME	"	"	"	"	"	"	"
DEALERS OFF	"	"	"	"	"	"	"	"	"
PARTS RM.	CONC. STEEL TROWEL FIN.	"	ROCKLATH & PL. ON WD. FRAME	1"x 4" B.N. FIR	"	NONE	1"x 2" B.N. FIR	" (AT CEILING)	NONE
SALESMEN; RM	"	SAME AS SALESROOM	"	1"x 6" MLDG FIR	"	"	"	1"x 3" MLDG. FIR ON OBJECTED ONLY	"
LOCKER RM.	"	"	"	1"x 4" B.N. FIR	"	"	"	NONE	"
TOILET RMS.	"	ROCKLATH & PL. ON WD. FRAME	"	"	"	"	"	"	"
JANITORS CLO	"	"	"	"	"	"	"	"	"
SERVICE DEPT	"	PLAIN SPL. ON WD FR. PLASTER ON EXTR. CONC.	NONE	1"x 6" AT WOOD FR. INTERIOR PARTN	AT WOOD FRAME INTR. PARTNS ONLY	"	AT WOOD FRAME INTR PARTNS ONLY	"	"
PAINT & BODY	"	"	"	"	"	"	"	"	"
BASEMENT (NO REPAIR WORK)									

MAIN FLOOR COLUMN SCHEDULE

COLUMN	SIZE	CORE	VERT. STEEL	HOOPS
ALL CONC. COLUMNS ALONG LINE "A" (EXCEPT A-2)	12" x 24"	9" x 21"	4-3/4" ϕ	1/4" ϕ @ 12
B1	12" x 24"	9" x 21	6-3/4" ϕ	1/4" ϕ @ 12"
B5, C1, C5, D1, D5 E1 E5, F1, F5 (SEE DETAIL FOR COVER)	14" x 16"	11" x 13" AT TOP, WITH STEEL	6-3/4" ϕ	1/4" ϕ @ 12"
A1	14" DIA.	11" DIA.	4-3/4" ϕ	1/4" ϕ @ 12"
C2 TO D5	12" x 14"	9" x 11"	4-3/4" ϕ	1/4" ϕ @ 12"

E. E. Isaacson

DRN EEI
TR. "
CHKD "
SHEET 4
DRAWING NO

NEW
AUTOMOBILE SALES & SERVICE BLDG
FOR
NORTHWEST NASH INC.
LOTS 1 & 2, BLK 65, McCLURES, ASTORIA OR
NOV 1945 MAIN FLOOR PLAN E.E. ISAACSON

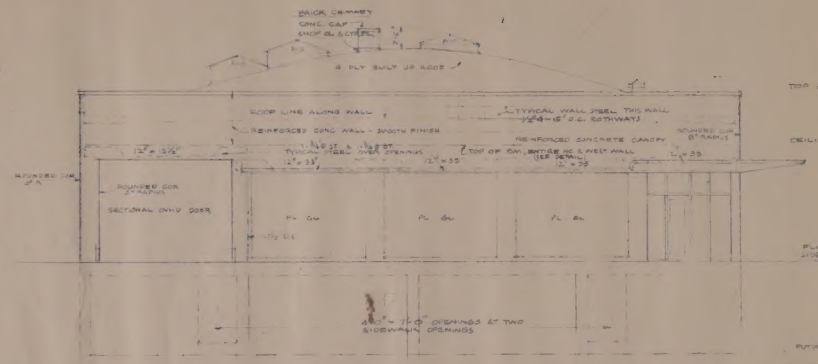

NORTH ELEVATION
SCALE - 1/8" = 1'-0"

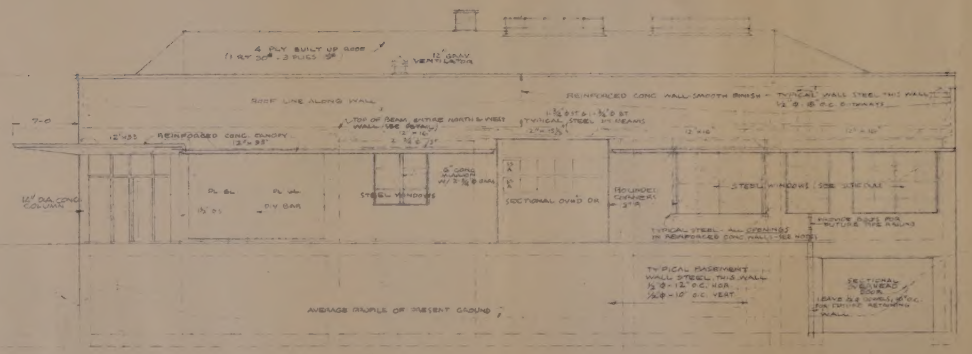
4 PLY BUILT UP ROOF
12" GRAV. VENT LATCH
ROOF LINE ALONG WALL
REINFORCED CONC. WALL SMOOTH FINISH - TYPICAL WALL STEEL THIS WALL
REINFORCED CONC. CANOPY
TYPICAL STEEL IN BEAMS
PL. GL.
PL. WL.
DIV. BAR
STEEL WINDOWS
SECTIONAL OVHD DR.
STEEL WORKS SEE SCHEDULE
TYPICAL STEEL ALL OPENINGS IN REINFORCED CONC. WALL - SEE NOTE
TYPICAL BASEMENT WALL STEEL THIS WALL
AVERAGE PROFILE OF PRESENT GROUND

WEST ELEVATION
SCALE - 1/8" = 1'-0"

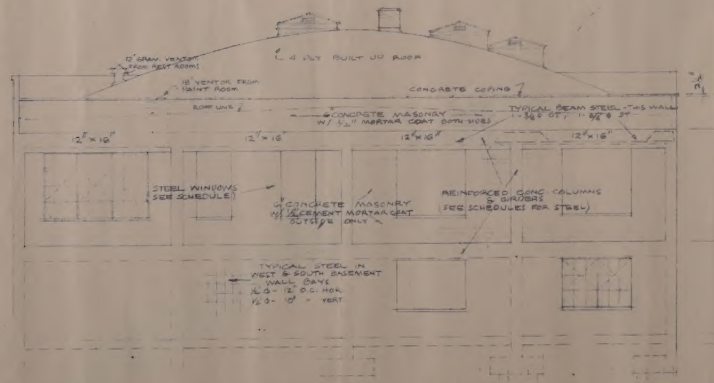
4 PLY BUILT UP ROOF
6" GRAV. VENTS FROM REST ROOMS
18" VENTS FROM PAINT ROOM
ROOF LINE
CONCRETE COPING
CONCRETE MASONRY W/ 1/2" MORTAR COAT BOTH SIDES
TYPICAL BEAM STEEL - THIS WALL
STEEL WINDOWS (SEE SCHEDULE)
CONCRETE MASONRY W/ CEMENT MORTAR COAT OUTSIDE ONLY
REINFORCED CONC. COLUMNS & GIRDERS (SEE SCHEDULES FOR STEEL)
TYPICAL STEEL IN WEST & SOUTH BASEMENT WALL (PART)

SOUTH ELEVATION
SCALE - 1/8" = 1'-0"

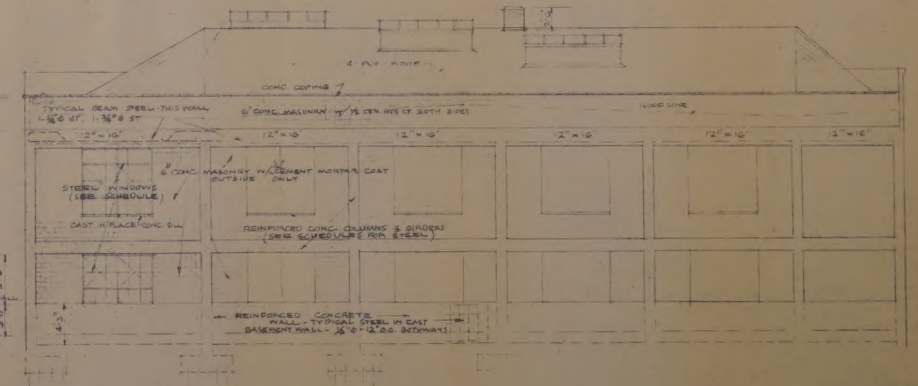
4 PLY ROOF
CONC. COPING
TYPICAL BEAM STEEL - THIS WALL
8" CONC. MASONRY W/ CEMENT MORTAR COAT OUTSIDE ONLY
STEEL WINDOWS (SEE SCHEDULE)
CAST IN PLACE CONC. SILL
REINFORCED CONC. COLUMNS & GIRDERS (SEE SCHEDULE FOR STEEL)
REINFORCED CONCRETE WALL - TYPICAL STEEL IN EAST BASEMENT WALL

EAST ELEVATION
SCALE - 1/8" = 1'-0"

DRN. EEI	NEW AUTOMOBILE SALES & SERVICE BLDG. FOR NORTHWEST NASH INC.
TR. "	LOTS 1 & 2, BLK 65, McCLURES ASTORIA ORE.
CHKD. "	Nov. 1945 ELEVATIONS
SHEET 5	
DRAWING NO.	

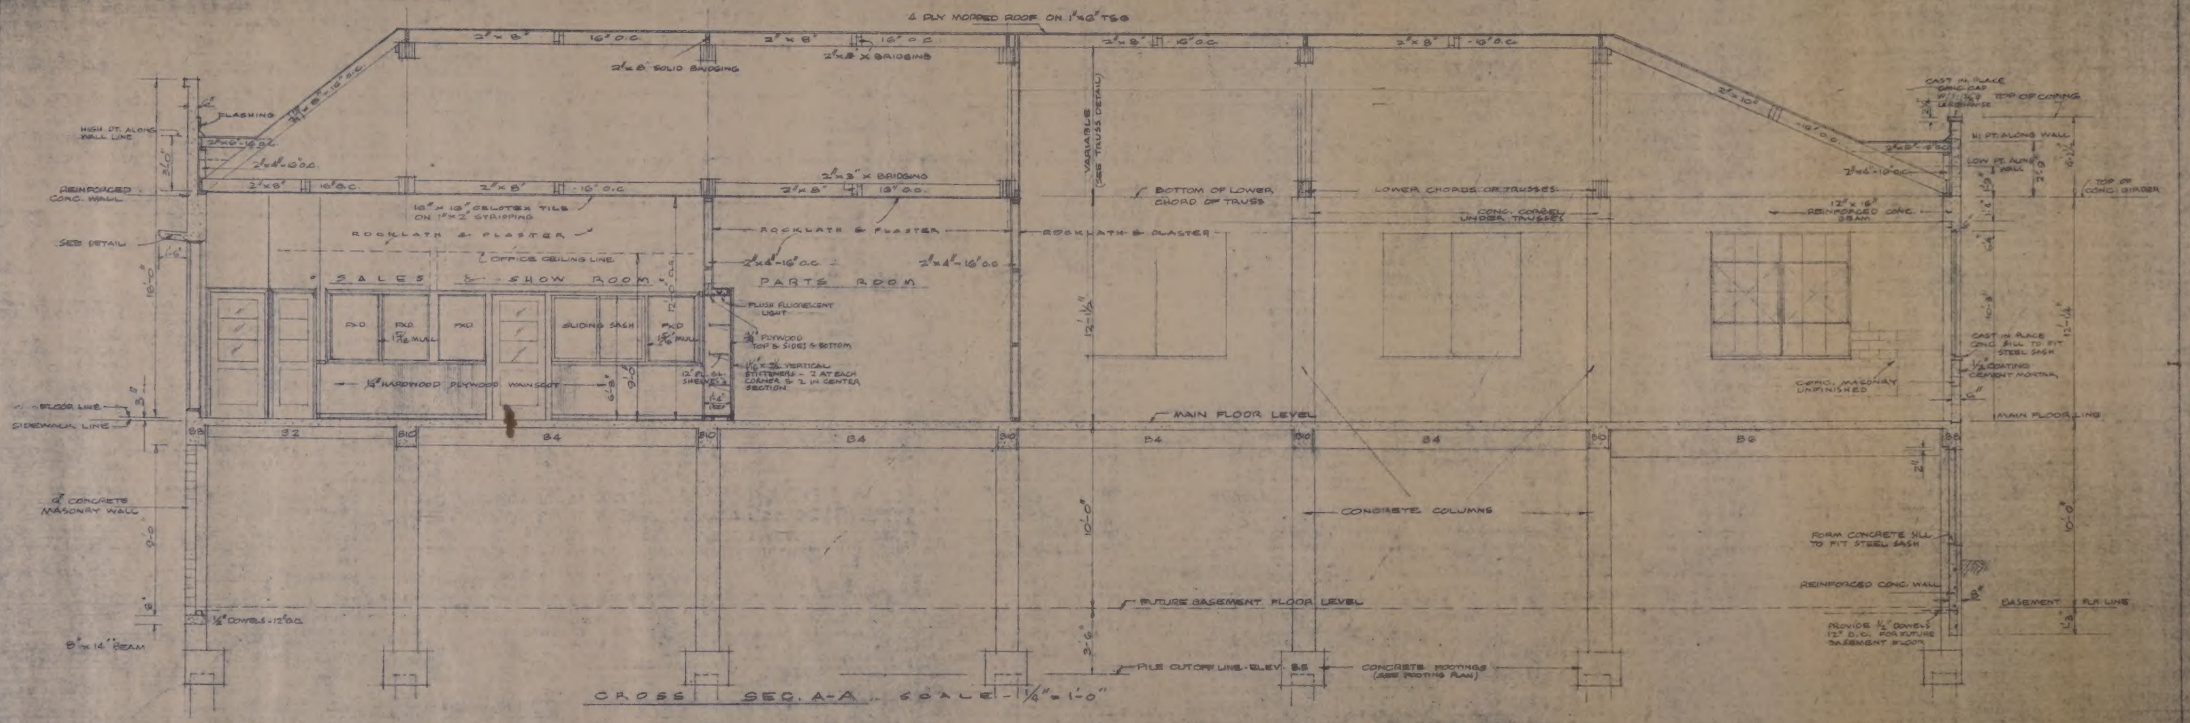
4 PLY MOPPED ROOF ON 1"x6" T&G
2"x8" 16" O.C.
2"x8" SOLID BRIDGING
2"x8" X BRIDGING
FLASHING
HIGH PT. ALONG WALL LINE
REINFORCED CONC. WALL
SEE DETAIL
10"x 10" CELOTEX TILE ON 1"x2" STRIPPING
ROCKLATH & PLASTER
OFFICE CEILING LINE
SALES & SHOW ROOM
PARTS ROOM
FLUSH FLUORESCENT LIGHT
3/4" PLYWOOD TOP & SIDES & BOTTOM
1/2"x 2" VERTICAL STIFFENERS - 2 AT EACH CORNER & 2 IN CENTER SECTION
12" FL. SILL SHEATHING
1/2" HARDWOOD PLYWOOD WAINSCOT
FXD
FXD MULL
SLIDING SASH
FLOOR LINE
SIDEWALK LINE
8" CONCRETE MASONRY WALL
8"x 14" BEAM
1/2" DOWELS - 12" O.C.
VARIABLE (SEE TRUSS DETAIL)
BOTTOM OF LOWER CHORD OF TRUSS
LOWER CHORDS OF TRUSSES
CONC. CORBEL UNDER TRUSSES
12"x 16" REINFORCED CONC. BEAM
CAST IN PLACE CONC. CAP W/ 1/2" DIA. LEDGEPOST
TOP OF COPING
HI PT. ALONG WALL
LOW PT. ALONG WALL
TOP OF CONC. GIRDER
CAST IN PLACE CONC. SILL TO FIT STEEL SASH
1/2" COATING CEMENT MORTAR
CONC. MASONRY UNFINISHED
MAIN FLOOR LINE
MAIN FLOOR LEVEL
CONCRETE COLUMNS
FORM CONCRETE SILL TO FIT STEEL SASH
REINFORCED CONC. WALL
FUTURE BASEMENT FLOOR LEVEL
BASEMENT FLR. LINE
PROVIDE 1/2" DOWELS 12" O.C. FOR FUTURE BASEMENT WALL
PILE CUTOFF LINE - ELEV. 8.5
CONCRETE FOOTINGS (SEE FOOTING PLAN)
B1 B2 B3 B4 B5 B6
CROSS SEC. A-A. SCALE - 1/4" = 1'-0"

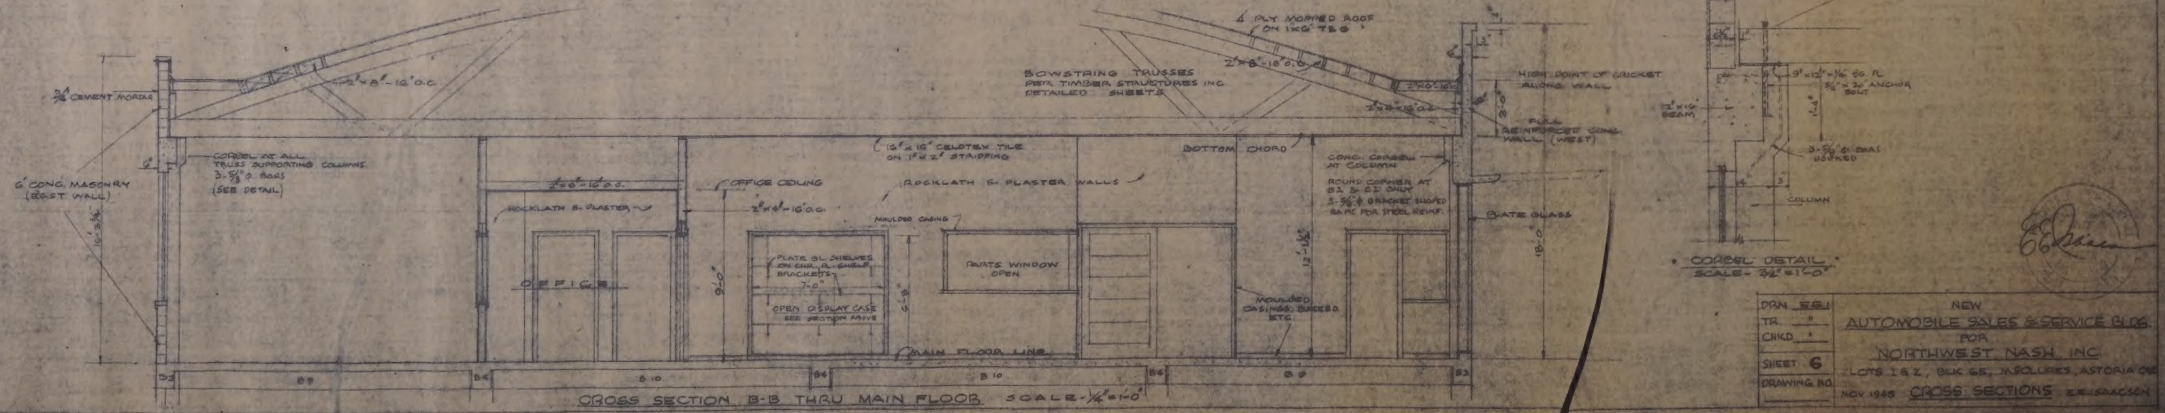
4 PLY MOPPED ROOF ON 1"x6" T&G
BOWSTRING TRUSSES PER TIMBER STRUCTURES INC. DETAILED SHEETS
2"x8" - 16" O.C.
HIGH POINT OF CRICKET ALONG WALL
3/4" CEMENT MORTAR
6" CONC. MASONRY (EAST WALL)
CORBEL AT ALL TRUSS SUPPORTING COLUMNS 3-5/8" O. RODS (SEE DETAIL)
10"x 16" CELOTEX TILE ON 1"x2" STRIPPING
OFFICE CEILING
ROCKLATH & PLASTER WALLS
MOULDED CASING
OFFICE
PLATE GL. SHELVES ON END. ALSHELF BRACKETS
OPEN DISPLAY CASE SEE SECTION ABOVE
AWNING WINDOW OPEN
BOTTOM CHORD
CONC. CORBEL AT COLUMN
ROUND CORNER AT B3 & C1 ONLY
5-3/4" BRACKET SHAPED BARS FOR STEEL REINF.
PLATE GLASS
MOULDED CASINGS, BASEBD. ETC.
FULL REINFORCED CONC. WALL (WEST)
MAIN FLOOR LINE
B2 B3 B4 B5 B6
CROSS SECTION B-B THRU MAIN FLOOR. SCALE - 1/4" = 1'-0"
2"x10" BEAM
9" x 12" - 1/2" GR. PL.
3/4" x 2" ANCHOR BOLT
3-5/8" O. BARS DOWELED
COLUMN
CORBEL DETAIL
SCALE - 3/4" = 1'-0"

DAN. SEGL
TR.
CHKD.
SHEET 6
DRAWING NO.

NEW
AUTOMOBILE SALES & SERVICE BLDG.
FOR
NORTHWEST NASH INC.
LOTS 1 & 2, BLK 65, N. SCLURIES, ASTORIA ORE.
NOV. 1948 CROSS SECTIONS E. KRUSAACSON

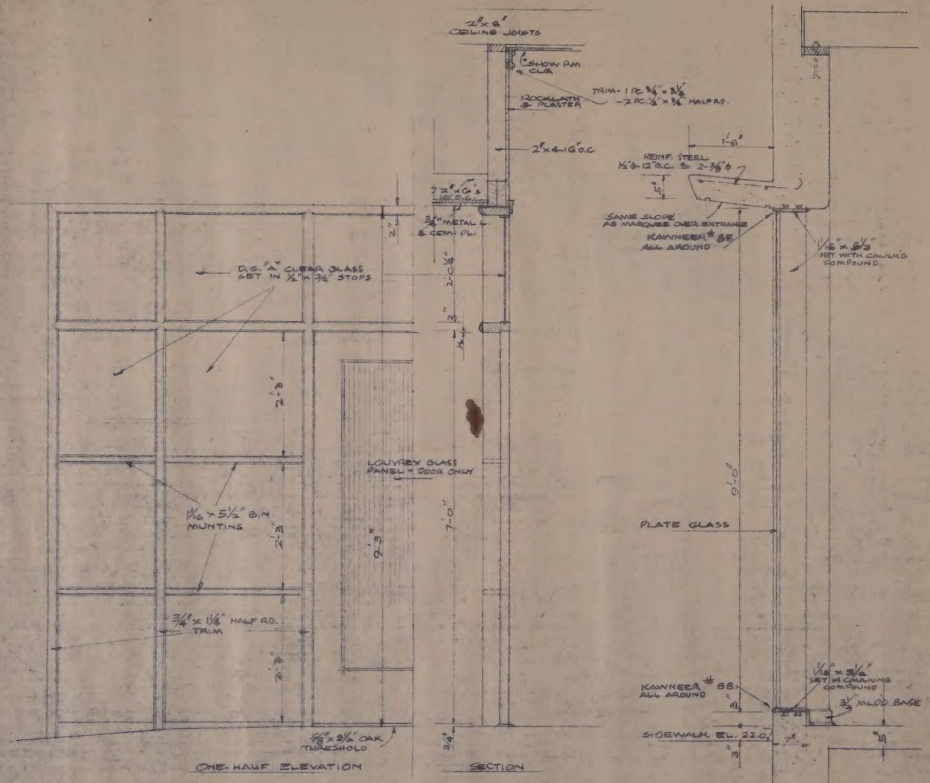
2"x8" CEILING JOISTS
1" SHOW AM & CLR
TRIM - 1 PC 3/4" x 3 1/2" - 2 PC 1/2" x 3/4" HALF RD.
ROCKLATH & PLASTER
2"x4"-16" O.C.
REINF. STEEL 1/2"ø-12" O.C. & 2-7/8"ø
SAME SLOPE AS MARQUEE OVER ENTRANCE
KAWNEER # 88 ALL AROUND
1/16" x 8 1/2" SET WITH CAULKING COMPOUND
3/4" METAL & CEMT PL.
D.S. 1/4" CLEAR GLASS SET IN 1/4" x 3 1/4" STOPS
LOUVERED GLASS PANEL = DOOR ONLY
1/16" x 5 1/2" B.M. MUNTINS
3/4" x 1 1/8" HALF RD. TRIM
5/8" x 8 1/2" OAK THRESHOLD
PLATE GLASS
KAWNEER # 88 ALL AROUND
1/16" x 3 1/2" SET IN CAULKING COMPOUND
3/4" MLDG BASE
SIDEWALK EL. 22.0
8"x8" CONCRETE MASONRY NORTH & EAST WALLS ONLY
ONE-HALF ELEVATION
SECTION

◦ SEC. - DETAIL OF FRONT WALL ◦
SCALE- 3/4"=1-0"
NOTE: THIS SECTION IS TYPICAL OF ALL SHOW WINDOWS

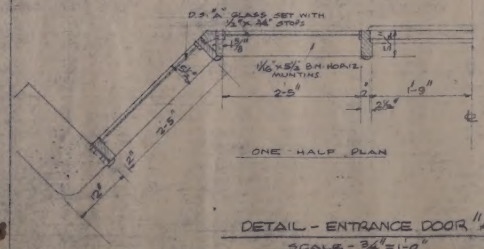

DETAIL - ENTRANCE DOOR "A"
SCALE- 3/4"=1-0"

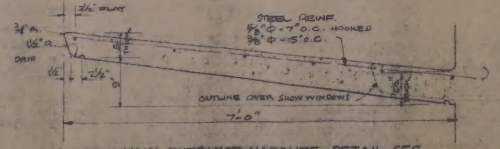

MAIN ENTRANCE MARQUEE - DETAIL SEC.
SCALE- 1/2"=1-0"

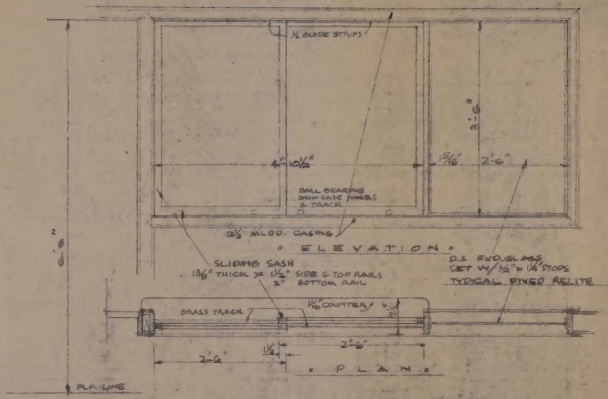
1/2 GLIDE STRIPS
4'-10 1/2"
5 1/16"
2'-6"
BALL BEARING SHOW CASE WHEELS & TRACK
3 1/2" MLDG. CASING
◦ ELEVATION ◦
SLIDING SASH 1 3/8" THICK 3# 1 1/2" SIDE & TOP RAILS 2" BOTTOM RAIL
D.S. FXD. GLASS SET W/ 1/2" x 1/4" STOPS TYPICAL FIXED RELITE
BRASS TRACK
1 1/16" COUNTER
1 1/4"
2'-6"
◦ PLAN ◦
FLR. LINE

SEC -DETAIL OF OFFICE RELITES
SCALE- 3 1/4"=1-0"

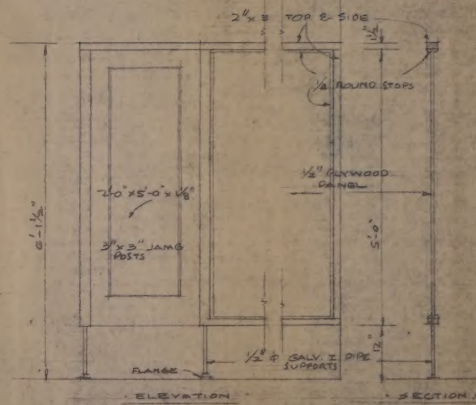

◦ LADIES TOILET PARTITION ◦
SCALE- 3/4"=1-0"

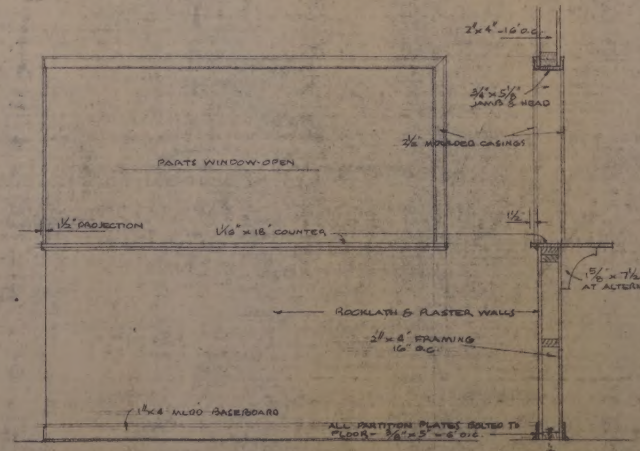
2"x4"-16" O.C.
3/4" x 5 1/2" JAMB & HEAD
2 1/2" MOULDED CASINGS
PARTS WINDOW-OPEN
1 1/2" PROJECTION
1 1/16" x 18" COUNTER
1 1/2"
1 5/8" x 7 1/2" BRACKETS AT ALTERNATE STUDS.
ROCKLATH & PLASTER WALLS
2"x4" FRAMING 16" O.C.
1"x4" MLDG BASEBOARD
ALL PARTITION PLATES BOLTED TO FLOOR - 3/8" x 3" - 6 O.C.
◦ ELEVATION ◦
◦ SECTION ◦

DETAIL - PARTS WINDOW & PARTITION
SCALE- 3/4"=1-0"

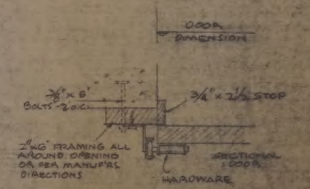
DOOR DIMENSION
3/8" x 6" BOLTS - 2'-0" O.C.
3/4" x 2 1/2" STOP
2"x6" FRAMING ALL AROUND OPENING OR PER MANUFR'S DIRECTIONS
SECTIONAL DOOR HARDWARE

OVERHEAD DOOR-JAMB DETAIL
SCALE- 1 1/2"=1-0"

DRN. E.E.I.	NEW
TR. "	AUTOMOBILE SALES & SERVICE BLDG
CHKD "	FOR
SHEET 7	NORTHWEST NASH INC.
DRAWING NO	LOTS 1 & 2 BLK 65 MCCLURES ASTORIA ORE
NOV 1935	DETAILS ERIKSON